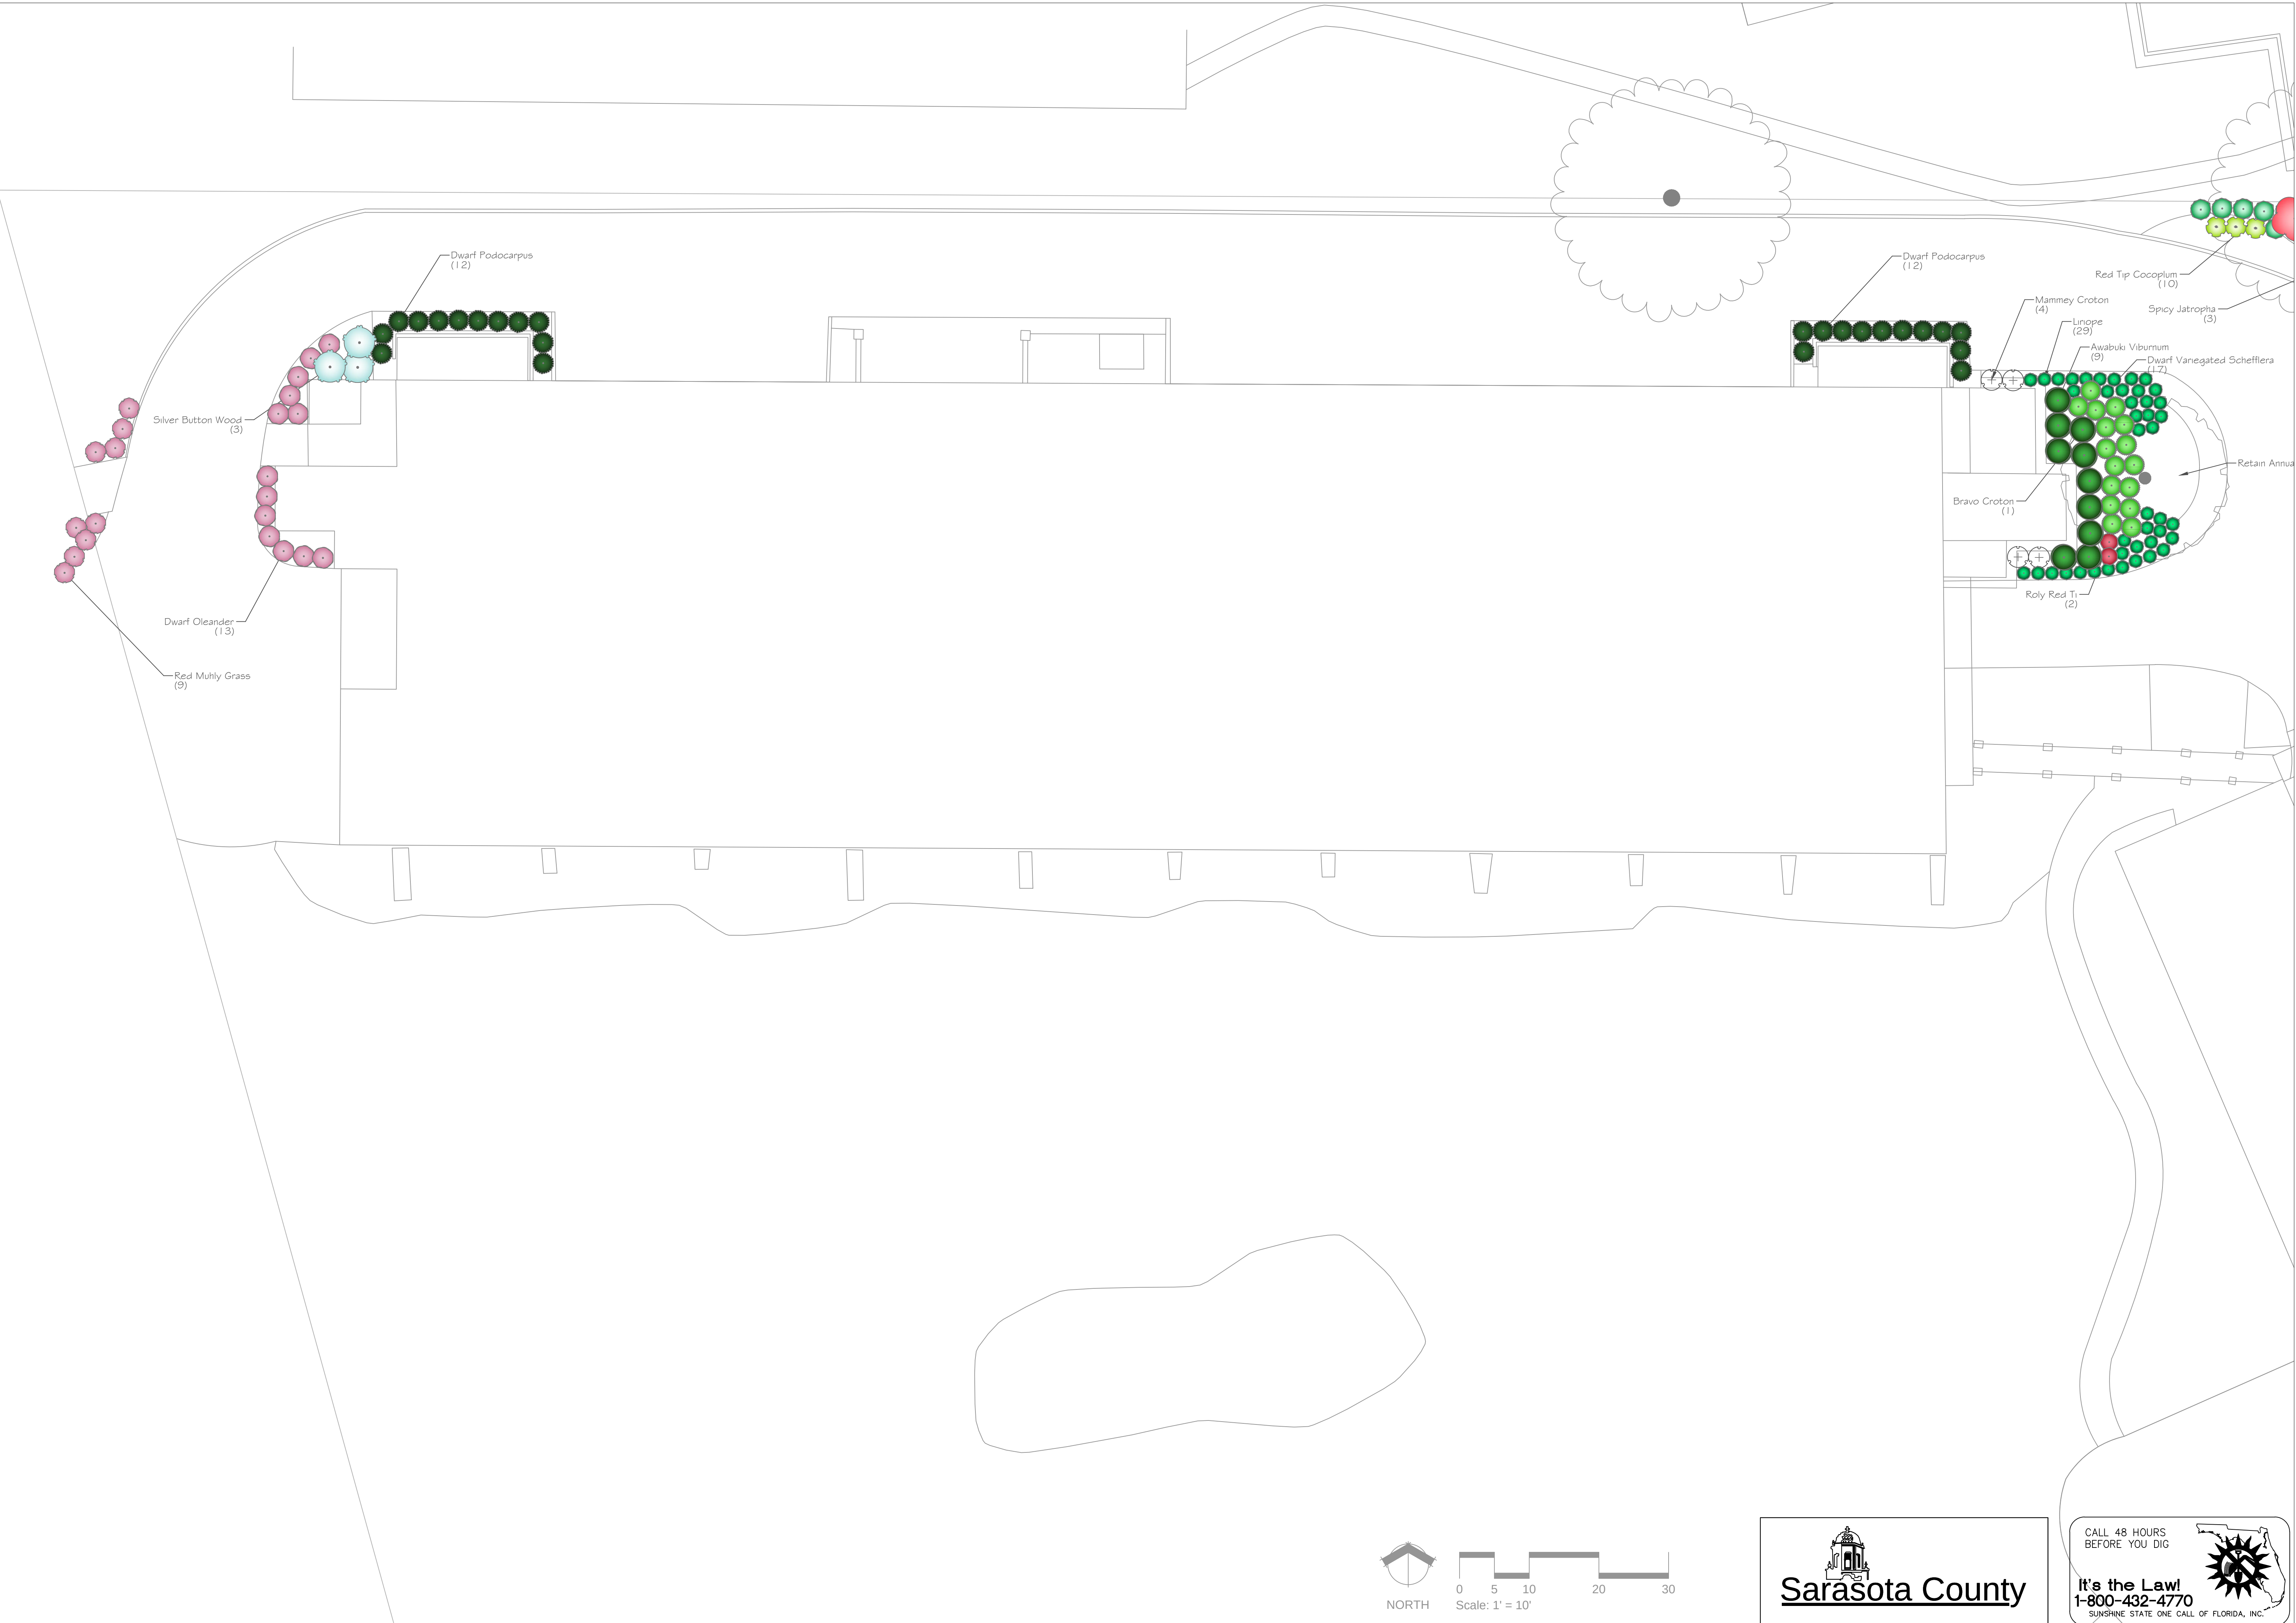
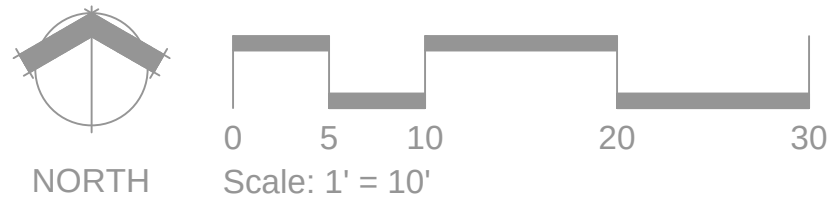




ALL CONCEPTS, LAYOUTS, DELINEATIONS, AND PLANS DEPICTED BY THIS DRAWING ARE THE PROPERTY OF WEST BAY LANDSCAPE, AND WERE DEVELOPED FOR THIS SPECIFIC PROJECT. THESE CONCEPTS, LAYOUTS, PLANS AND DELINEATIONS ARE NOT TO BE CONSIDERED ACCURATE OR UPHOLDING IN A COURT OF LAW. WEST BAY LANDSCAPE ASSUMES NO RESPONSIBILITY FOR ANY INACCURACIES, MISREPRESENTATIONS, OR OTHER FAULTS FOUND WITHIN THESE DOCUMENTS

Tortuga Club
8730 Midnight Pass Rd, Sarasota, FL 34242
LANDSCAPE PLAN

PROJ. NO. : WRL_5-8-14	
SCALE : 1" = 10'	
DATE : 2/2/15	
DRAWN BY: DBM	
CHECK BY : DBM	
REVISIONS	
1	12/1/14
2	1/29/15



CALL 48 HOURS BEFORE YOU DIG

It's the Law!
1-800-432-4770
SUNSHINE STATE ONE CALL OF FLORIDA, INC.

SHEET:
L 2



ALL CONCEPTS, LAYOUTS, DELINEATIONS, AND PLANS DEPICTED BY THIS DRAWING ARE THE PROPERTY OF WEST BAY LANDSCAPE, AND WERE DEVELOPED FOR THIS SPECIFIC PROJECT. THESE CONCEPTS, LAYOUTS, PLANS AND DELINEATIONS ARE NOT TO BE CONSIDERED ACCURATE OR UPHOLDING IN A COURT OF LAW. WEST BAY LANDSCAPE IS NOT BE RESPONSIBLE FOR ANY INACCURACIES, MISREPRESENTATIONS, OR OTHER FAULTS FOUND WITHIN THESE DOCUMENTS.

Tortuga Club
8730 Midnight Pass Rd, Sarasota, FL 34242
LANDSCAPE PLAN

PROJ. NO. :	WRL_5-8-14
SCALE :	1" = 10'
DATE :	2/2/15
DRAWN BY :	DBM
CHECK BY :	DBM
REVISIONS	
△	12/1/14
△	1/29/15
△	

SHEET:
L 3

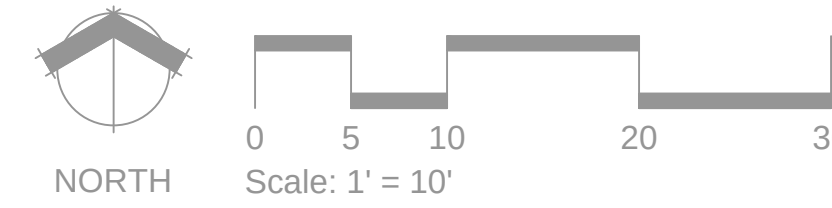


Sarasota County

CALL 48 HOURS BEFORE YOU DIG



It's the Law!
1-800-432-4770
SUNSHINE STATE ONE CALL OF FLORIDA, INC.



CALL 48 HOURS
BEFORE YOU DIG

It's the Law!
1-800-432-4770
SUNSHINE STATE ONE CALL OF FLORIDA, INC.

ALL CONCEPTS, LAYOUTS, DELINEATIONS, AND PLANS DEPICTED BY THIS DRAWING ARE THE PROPERTY OF WEST BAY LANDSCAPE, AND WERE DEVELOPED FOR THIS SPECIFIC PROJECT. THESE CONCEPTS, LAYOUTS, PLANS AND DELINEATIONS ARE NOT TO BE CONSIDERED ACCURATE OR UPHOLDING IN A COURT OF LAW. WEST BAY LANDSCAPE ASSUMES NO LIABILITY FOR ANY INACCURACIES, MISREPRESENTATIONS, OR OTHER FAULTS FOUND WITHIN THESE DOCUMENTS.

PROJ. NO. :	WRL_5-8-14
SCALE :	1" = 10'
DATE :	2/2/15
DRAWN BY :	DBM
CHECK BY :	DBM
REVISIONS	
1	12/1/14
2	1/29/15

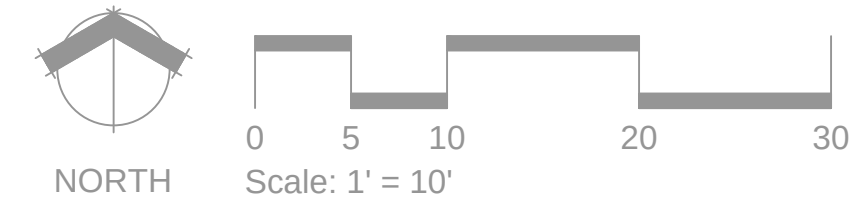
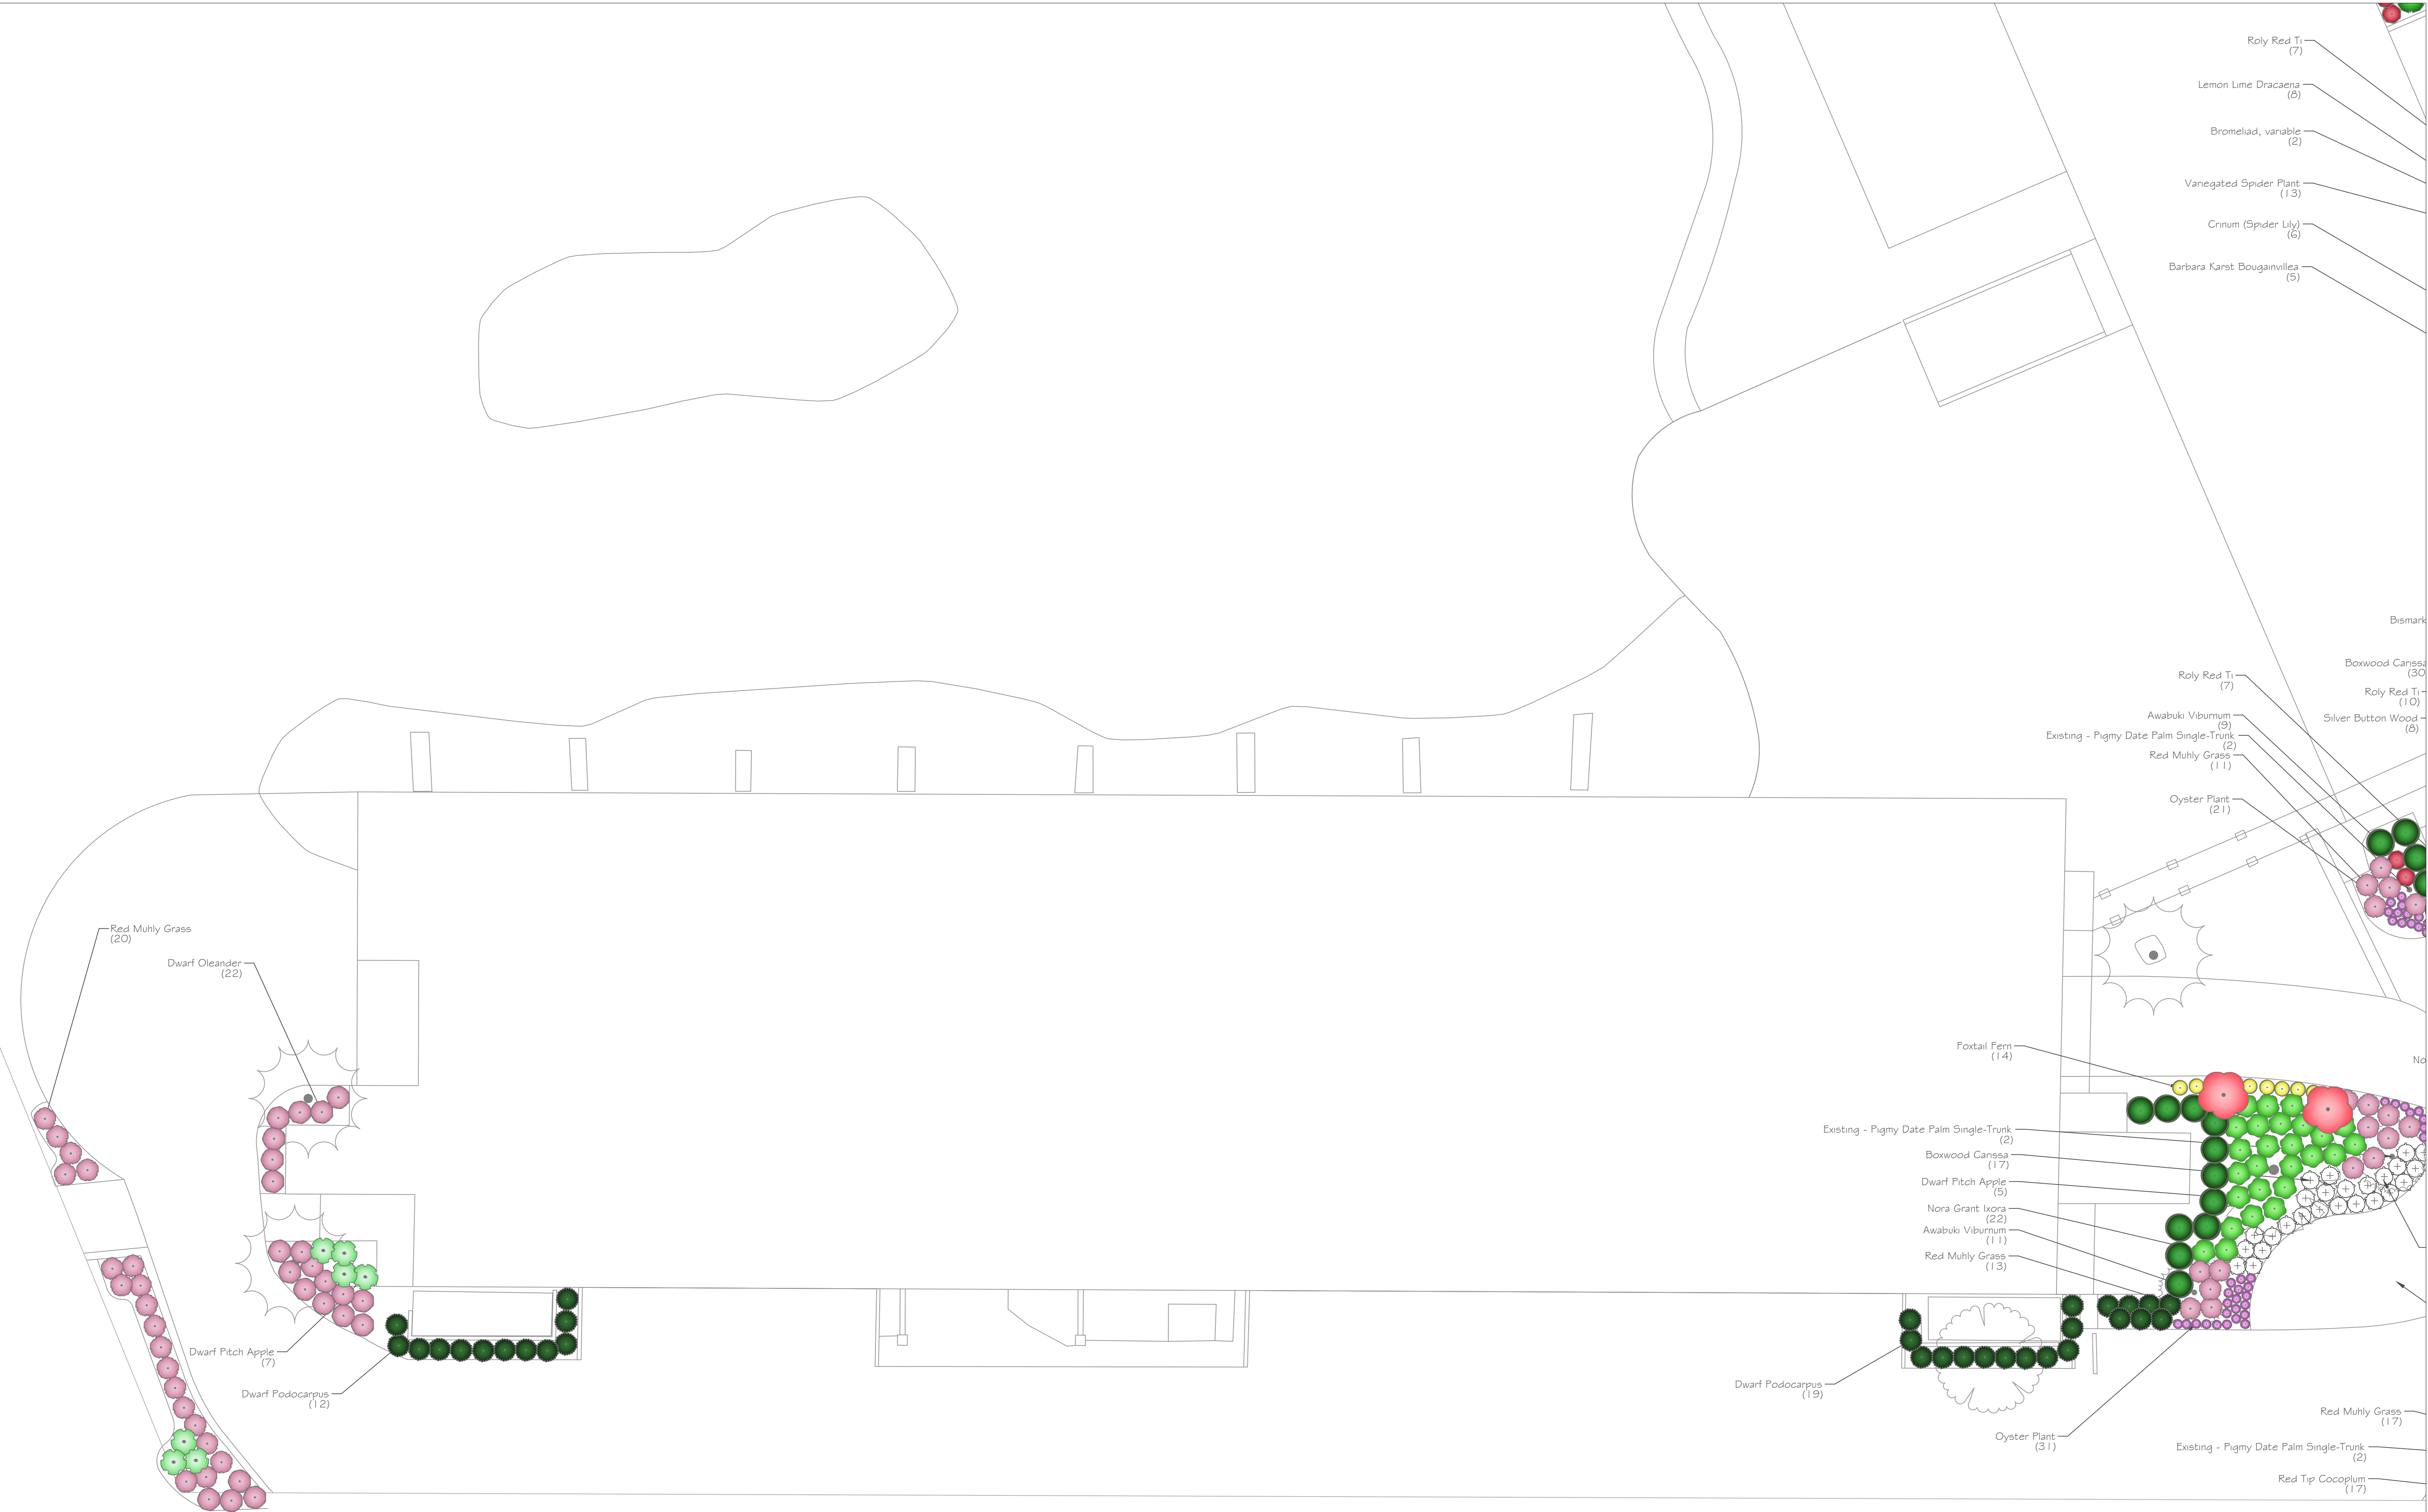
- Roly Red Ti (7)
- Lemon Lime Dracaena (8)
- Bromeliad, variable (2)
- Vanegated Spider Plant (13)
- Cnnum (Spider Lily) (6)
- Barbara Karst Bougainvillea (5)

- Bismark
- Boxwood Canessa (30)
- Roly Red Ti (10)
- Silver Button Wood (8)
- Roly Red Ti (7)
- Awabuki Viburnum (9)
- Existing - Pigmy Date Palm Single-Trunk (2)
- Red Muhly Grass (11)
- Oyster Plant (21)

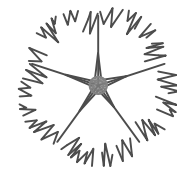
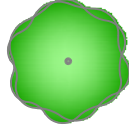
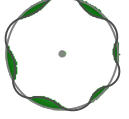
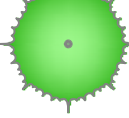
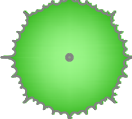
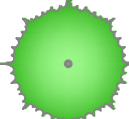
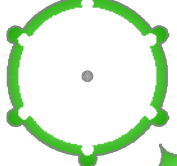
- Na
- Foxtail Fern (14)
- Existing - Pigmy Date Palm Single-Trunk (2)
- Boxwood Canessa (17)
- Dwarf Pitch Apple (5)
- Nora Grant Ikora (22)
- Awabuki Viburnum (11)
- Red Muhly Grass (13)

- Red Muhly Grass (17)
- Existing - Pigmy Date Palm Single-Trunk (2)
- Red Tip Cocoplum (17)

- Dwarf Podocarpus (19)
- Oyster Plant (31)



PLANT SCHEDULE

TREES	BOTANICAL NAME / COMMON NAME	CONT	CAL	SIZE	QTY
	Bismarckia nobilis / Existing - Bismark Palm	B & B		6' C.T.	2
	Bucida buceras 'Shady Lady' / Existing - Shady Lady Black Olive	Existing			4
	Dypsis lutescens / Areca Palm	15 gal			15
	Magnolia grandiflora 'D.D. Blanchard' / Existing - Southern Magnolia	Existing			1
	Phoenix canariensis / Existing - Canary Island Date Palm	Existing			2
	Phoenix dactylifera 'Medjool' / Medjool Date Palm	B & B		8-10' C.T.	6
	Phoenix roebelenii / Existing - Pigmy Date Palm Single-Trunk	Existing			12
	Phoenix roebelenii / Existing - Pigmy Date Palm Triple-Trunk	Existing			1
	Phoenix roebelenii / Existing - Pigmy Date Palm Double-Trunk	Existing			1
	Roystonea regia / Existing - Royal Palm	Existing			2
	Sabal palmetto / Existing - Cabbage Palmetto	Existing			3
	Tabebuia impetiginosa / Pink Trumpet Tree	25 gal	2"Cal		7
	veitchia merrillii / Existing - Christmas Palm, Double-Trunk	Existing			1
	Nodyetia bifurcata 'Triple Stalk' / Foxtail Palm Triple	B & B		6'-7' Grey Wood	4
SHRUBS	BOTANICAL NAME / COMMON NAME	SIZE	FIELD2	FIELD3	QTY
	Asparagus densiflorus 'Myers' / Foxtail Fern	3 gal			41
	Codiaeum variegatum 'Mammey' / Mammey Croton	3 gal			6
	Codiaeum x 'Gold Dust' / Gold Dust Croton	3 gal			29
	Cordyline fruticosa 'Roly' / Roly Red Ti	3 gal			44
	Crinum asiaticum / Crinum (Spider Lily)	7 gal			14
	Dracaena deremensis 'Lemon Lime' / Lemon Lime Dracaena	3 gal			14
	Jatropha integerrima / Spicy Jatropha	7 gal			13
	Podocarpus macrophyllus 'Nana' / Dwarf Podocarpus	3 gal			55
	Strelitzia reginae / Bird Of Paradise	3 gal			7
	Tradescantia spathacea / Oyster Plant	1 gal			57
GRASSES	BOTANICAL NAME / COMMON NAME	SIZE	FIELD2	FIELD3	QTY
	Liriope muscari 'Emerald Goddess' / Liriope	1 gal			278
	Muhlenbergia capillaris 'Rubrum' / Red Muhly Grass	3 gal			209
HEDGE	BOTANICAL NAME / COMMON NAME	SIZE	FIELD2	FIELD3	QTY
	Carissa macrocarpa 'Boxwood' / Boxwood Carissa	3 gal			60
	Chrysobalanus icaco 'Red Tip' / Red Tip Cocoplum	3 gal			194
	Clusia rosea 'Nana' / Dwarf Pitch Apple	3 gal			22
	Conocarpus erectus sericeus / Silver Button Wood	3 gal			3
	Hibiscus x / Hibiscus Bush/Hedge	3 gal			67
	Ixora coccinea 'Nora Grant' / Nora Grant Ixora	3 gal			87
	Nerium oleander 'Dwarf' / Dwarf Oleander	3 gal			35
	Schefflera arboricola 'Variegata' / Dwarf Variegated Schefflera	3 gal			71
	Viburnum odoratissimum 'Awabuki' / Awabuki Viburnum	3 gal			54
VINES	BOTANICAL NAME / COMMON NAME	SIZE	FIELD2	FIELD3	QTY
	Bougainvillea x 'Barbara Karst' / Barbara Karst Bougainvillea	7 gal			9
	Chlorophytum comosum 'Variegatum' / Variegated Spider Plant	1 gal			28
	Lonicera sempervirens / Bromeliad, variable	1 gal			34

CALL 48 HOURS BEFORE YOU DIG



It's the Law!
1-800-432-4770
SUNSHINE STATE ONE CALL OF FLORIDA, INC.

96

SHEET:

△

△

△

PROJ. NO.: WBL-5-8-14

SCALE: N/A

DATE: 2/2/15

DRAWN BY: DBM

CHECK BY: JDBM

REVISIONS

Tortuga Club

8730 Midnight Pass Rd, Sarasota, FL 34242

PLANT SCHEDULE

ALL CONCEPTS, LAYOUTS, DELINEATIONS AND PLANS DEPICTED BY THIS DRAWING ARE THE PROPERTY OF WEST BAY LANDSCAPE, AND WERE DEVELOPED FOR THIS SPECIFIC PROJECT. THESE CONCEPTS, LAYOUTS, PLANS AND DELINEATIONS ARE NOT TO BE CONSIDERED ACCURATE OR UPHOLDING IN A COURT OF LAW. WEST BAY LANDSCAPE IS NOT TO BE HELD LIABLE FOR ANY INACCURACIES, MISREPRESENTATIONS, OR OTHER FAULTS FOUND WITHIN THESE DOCUMENTS



West Bay
LANDSCAPE



Bismarck Palm



Geiger Tree



Areca Palm



Medjool Palm



Foxtail Palm, Triple



Foxtail Fern



Pixie Bougainvillea



Mammey Croton



Gold Dust Croton



Roly Ti



Crinum



Lemon Lime Dracaena



Jatropha



Bird of Paradise



Oyster Plant



Liriope



Muhly Grass



Boxwood Carissa



Red Tip Cocoplum



Dwarf Pitch Apple



Silver Button Wood



Hibiscus



Nora Grant Ixora



Dwarf Oleander



Schefflera arboricola



Awabuki Viburnum



Barbara Karst Bougainvillea



Spider Plant



Cape Honeysuckle